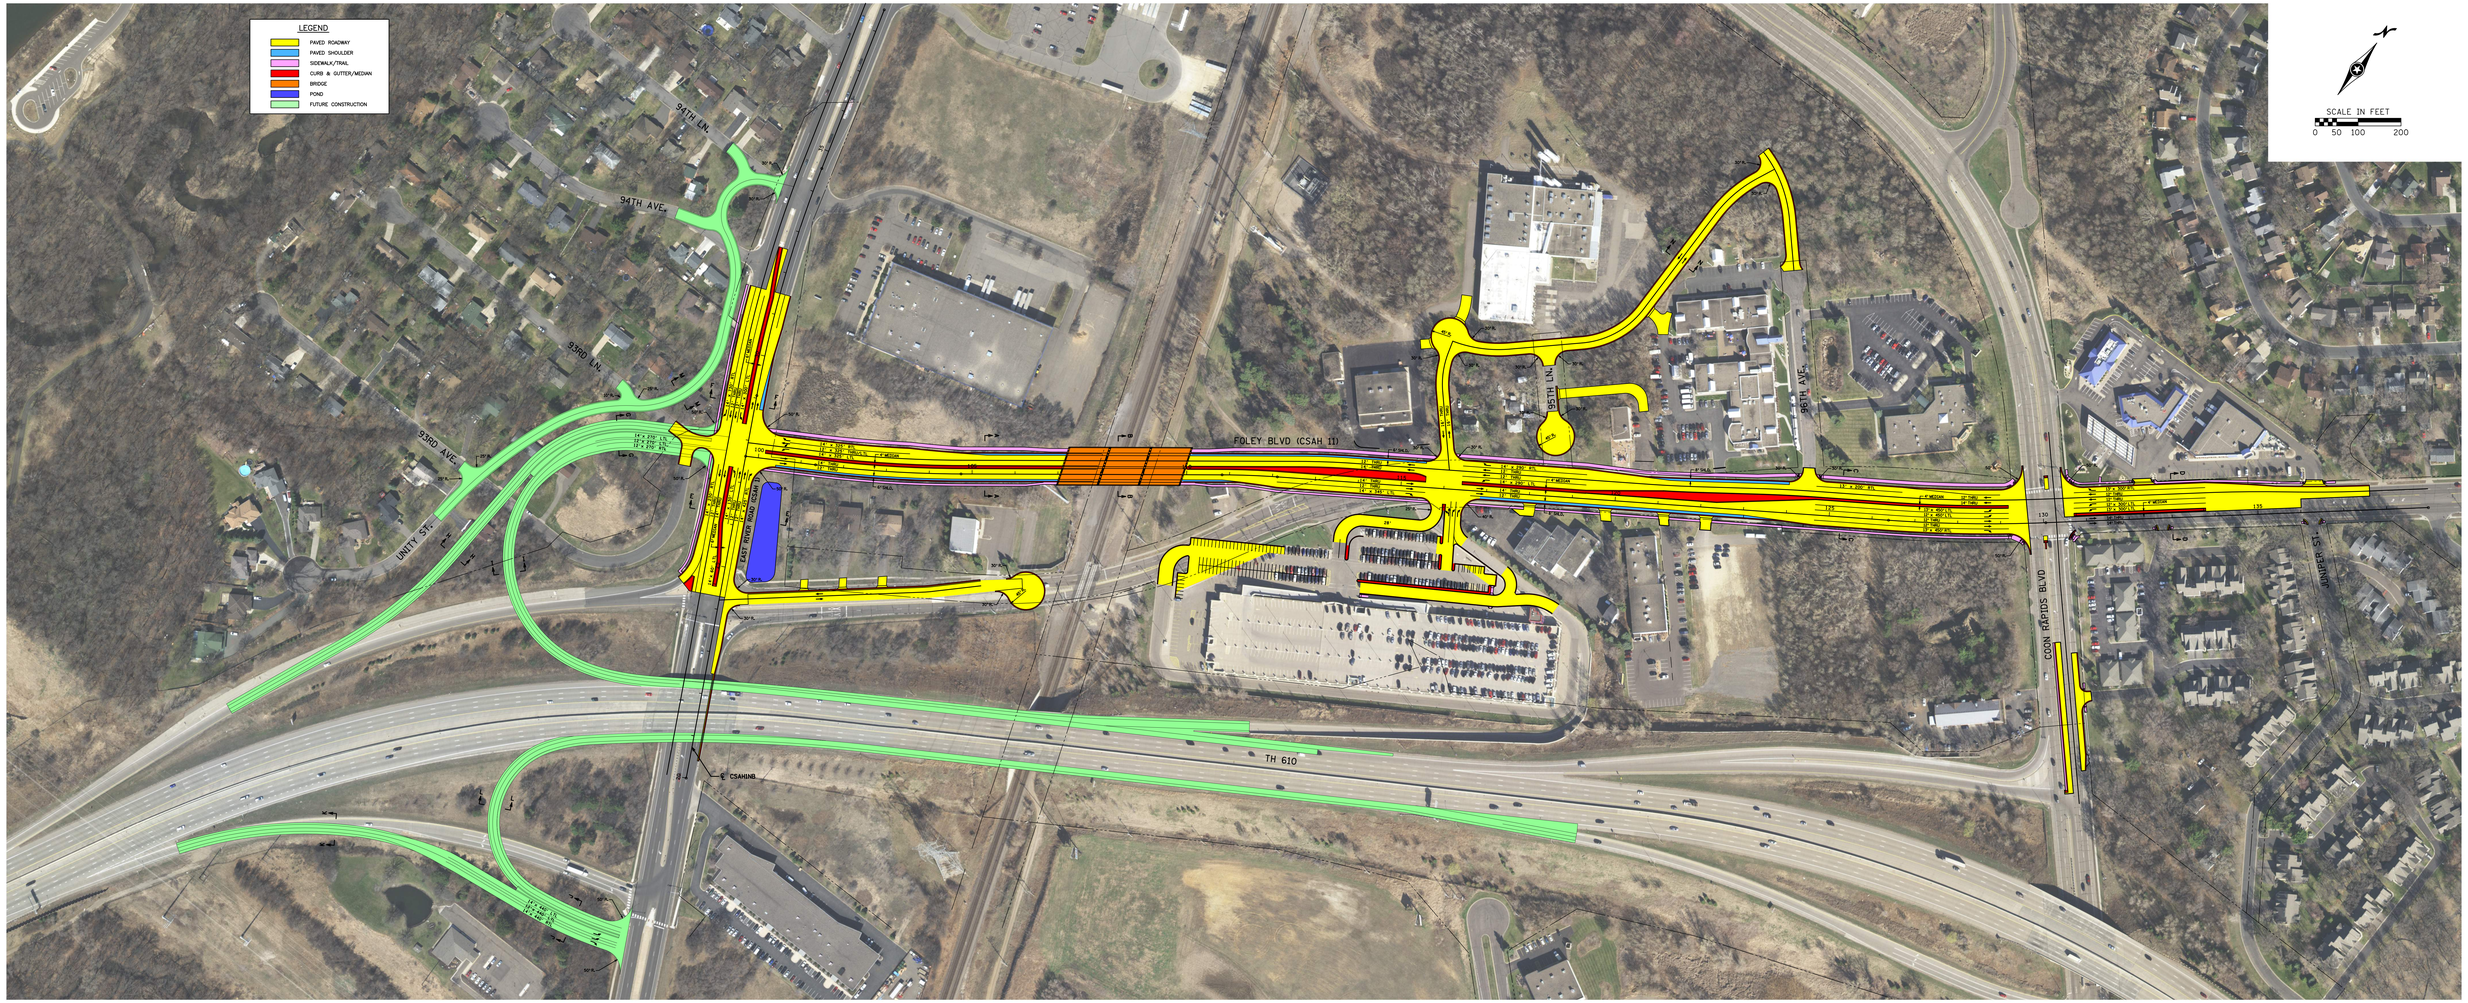

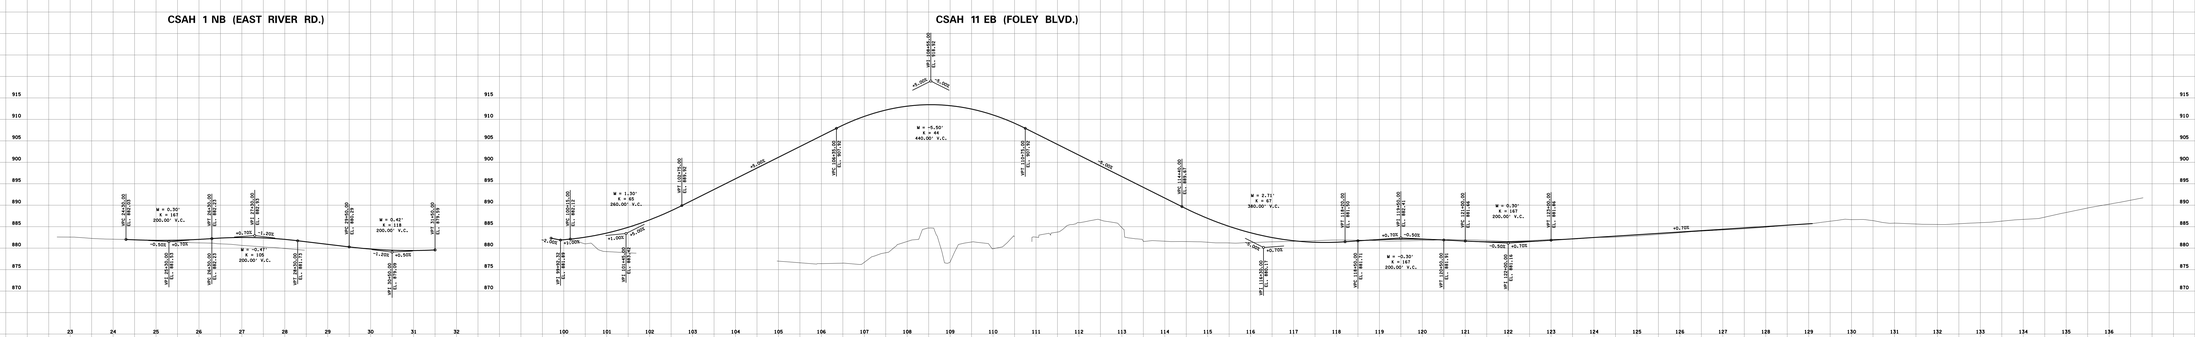

Page 2 - 2019 Proposed Design. See this PDF in more detail at www.coonrapidsmn.gov/610proposal